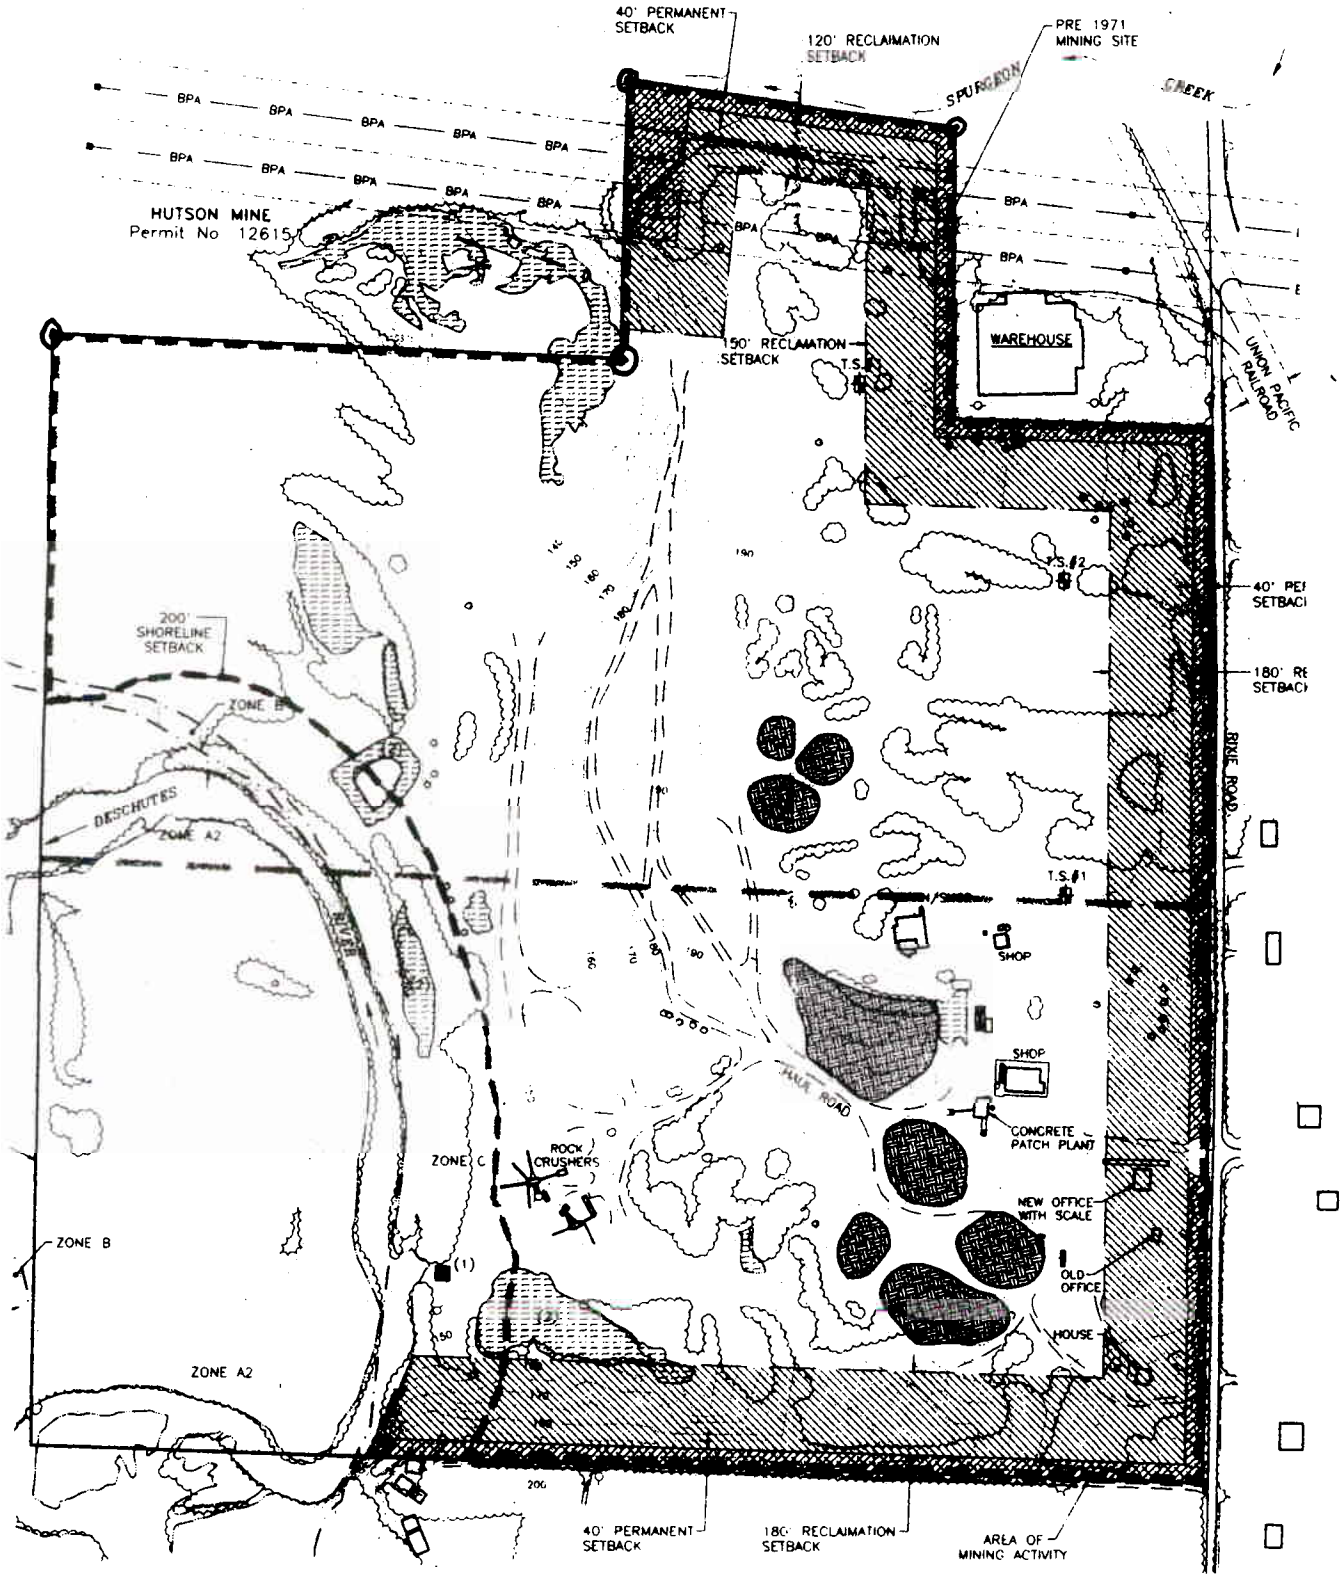

⊙ Permit Area Posts
Top soil Staged in Permanent Setback

SOIL AVAILABLE

VOLUME PER PHASE – PERMANENT	
PHASE 1	60,000 cu yrds – EXISTING
PHASE 2	106,099 cu yrds
PHASE 3	80,828 cu yrds
PHASE 4	NONE
TOTAL	246,927 cu yrds

SCALE: HORIZ.: 1" = 200'	DESIGNED BY: B. PEDERSON	Center Line CARTOGRAPHIC
DATE: JUNE 25, 1998	CHECKED BY: B. PEDERSON	

ALPINE SAND AND GRAVEL
7141 RIXIE ROAD
OLYMPIA, WA 98501

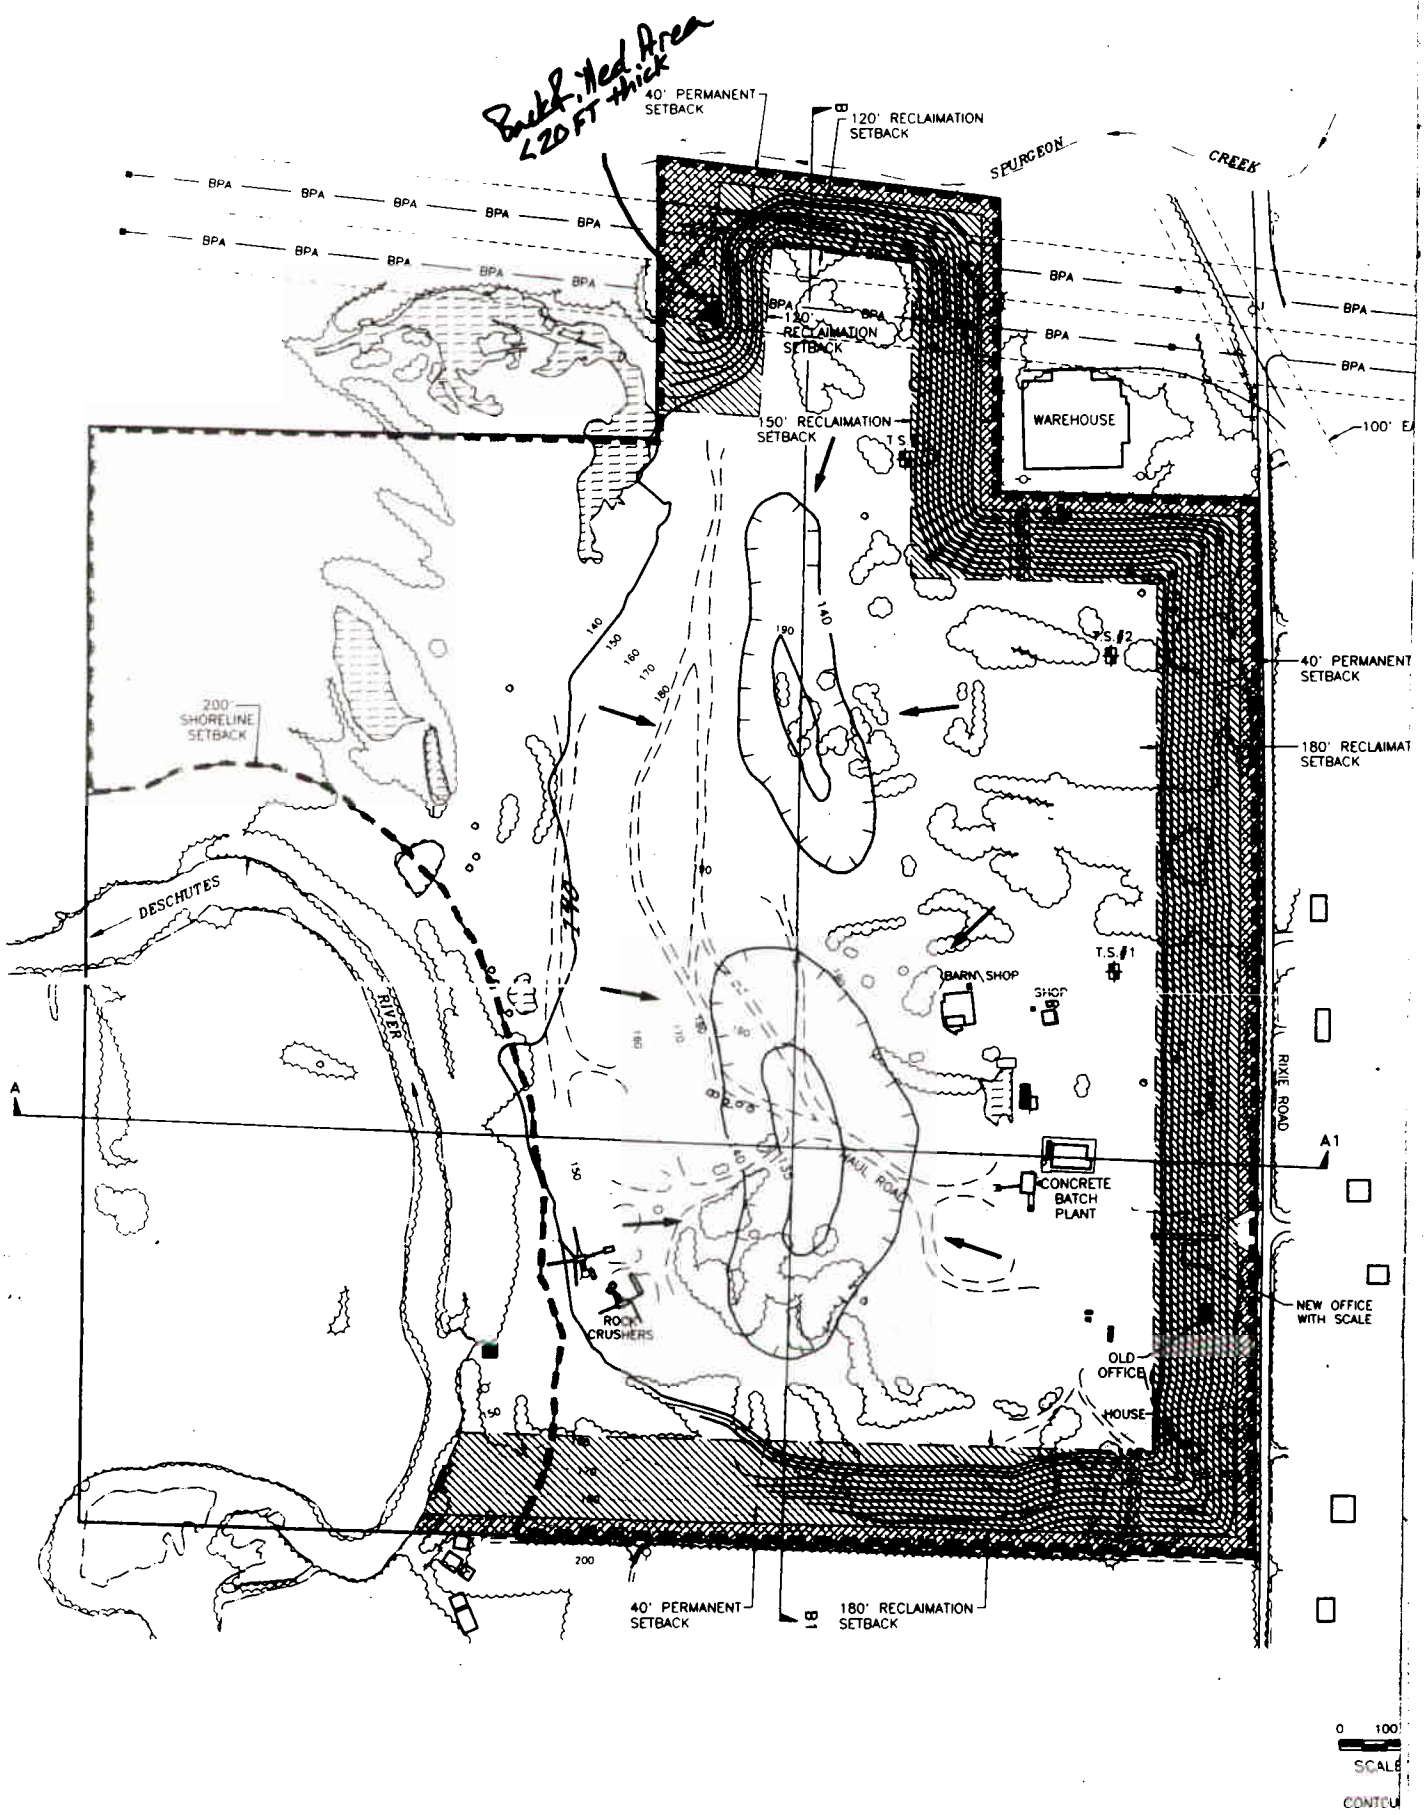

REV. No.	DATE	REVISION
001	6-25-1996	OPERATION PHASES, SOIL BUDGET AND SETBACKS

SCALE:
HORIZ.: 1" = 200'
VERT.: 1" = 20'

DATE: JUNE 26, 1996

DRAWN BY:

DESIGNED BY: B. PEDERSON

CHECKED BY: B. PEDERSON

APPROVED BY:

Center Line CARTOGRAPHIC
1163 MT. ST. HELENS WAY N.E., SUITE B
CASTLE ROCK, WASHINGTON 98611